

不动产单元编码:371702102022GB00001W00000000

不动产单元编码:371702102022GB00001W00000000




测量：邢力柱

绘图：孙义正

审核：黄建

菏泽市X202533301 (M) 号地块勘测定界图地块二

不动产单元编码:371702102011GB00001W00000000

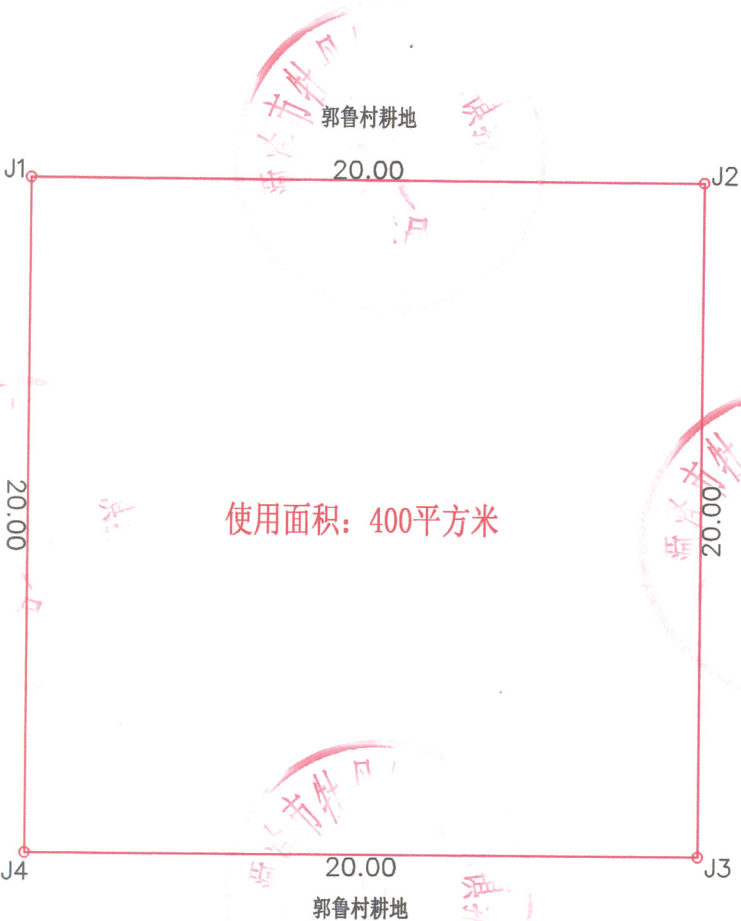


界址点坐标表

点 号	X	Y	边 长
J1	3890353.225	38625231.340	20.00
J2	3890353.225	38625251.340	
J3	3890333.225	38625251.340	20.00
J4	3890333.225	38625231.340	20.00
J1	3890353.225	38625231.340	20.00
S=400 平方米			
备注: 此面积为椭球算法计算所得			




菏泽市X202533301 (M) 号地块勘测定界图地块三

不动产单元编码:371702102022GB00002W00000000

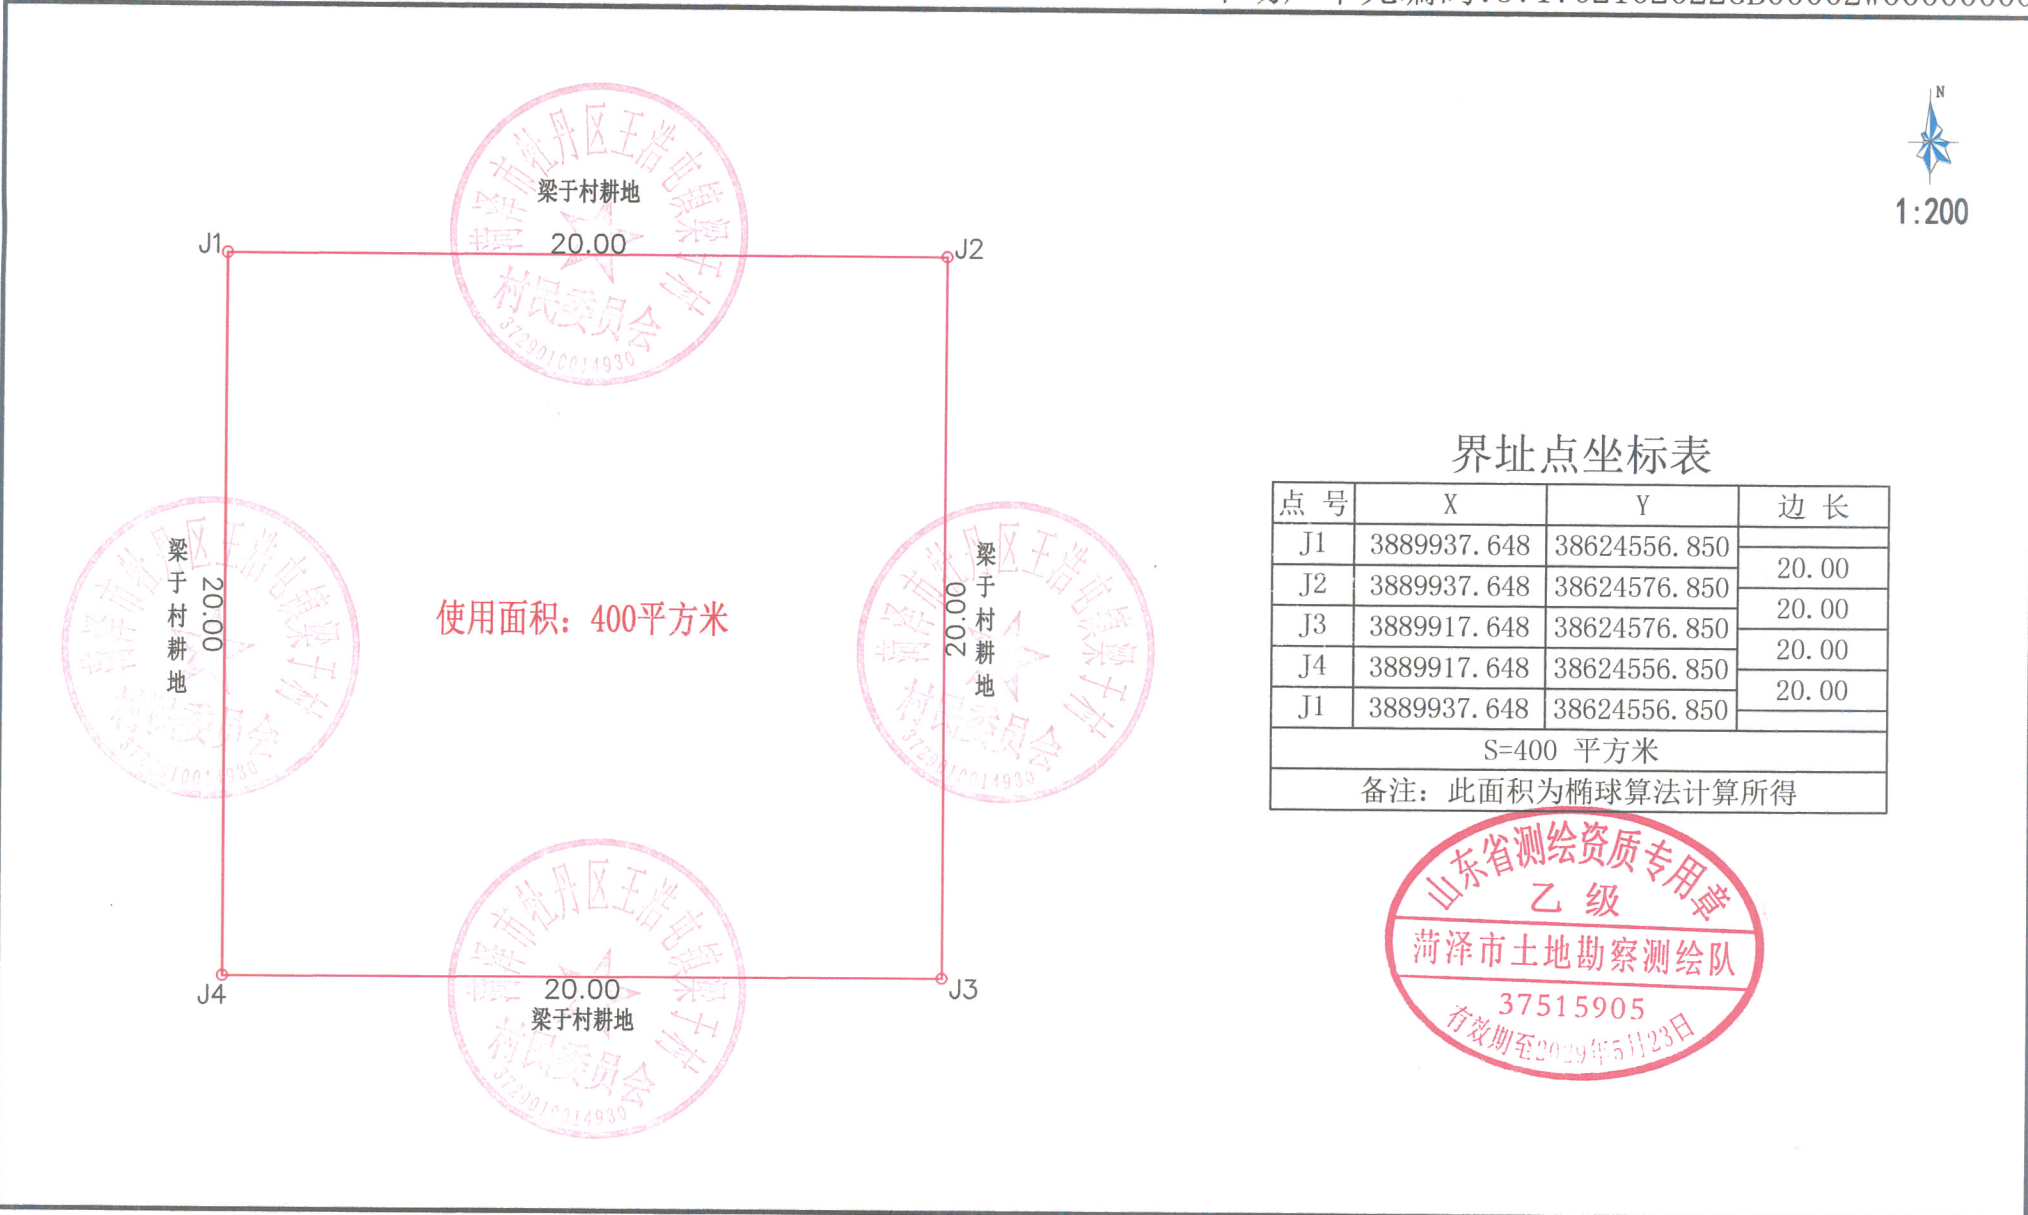

菏泽市X202533301 (M) 号地块勘测定界图地块四

不动产单元编码:371702102022GB00003W00000000

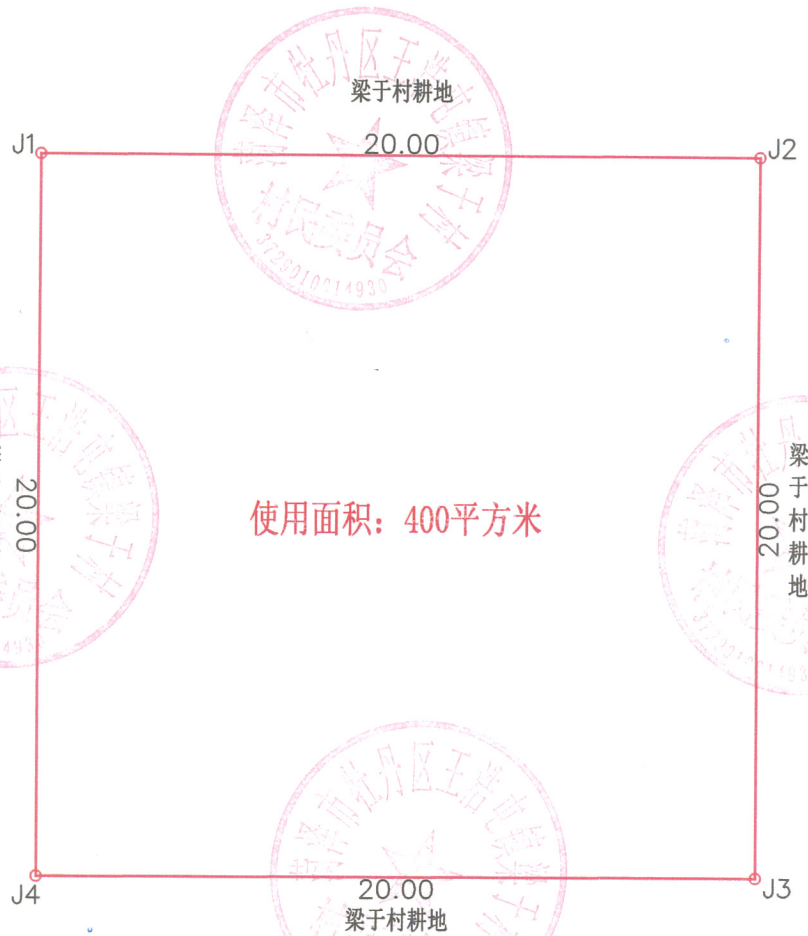

界址点坐标表

点 号	X	Y	边 长
J1	3889878.973	38625422.000	20.00
J2	3889878.973	38625442.000	20.00
J3	3889858.974	38625442.000	20.00
J4	3889858.974	38625422.000	20.00
J1	3889878.973	38625422.000	20.00
S=400 平方米			
备注: 此面积为椭球算法计算所得			




菏泽市X202533301 (M) 号地块勘测定界图地块五

不动产单元编码:371702010034GB00001W00000000



1:200

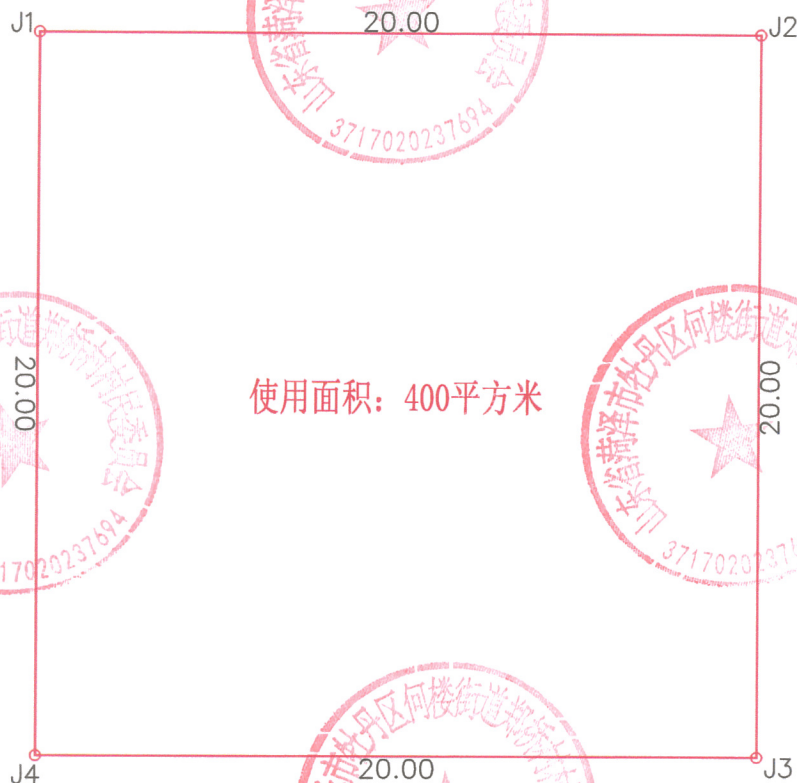


界址点坐标表

点 号	X	Y	边 长
J1	3891701.443	38627083.121	20.00
J2	3891701.443	38627103.121	20.00
J3	3891681.443	38627103.121	20.00
J4	3891681.443	38627083.121	20.00
J1	3891701.443	38627083.121	20.00
S=400 平方米			
备注: 此面积为椭球算法计算所得			



菏泽市X202533301 (M) 号地块勘测定界图地块六

不动产单元编码:371702010038GB00001W00000000

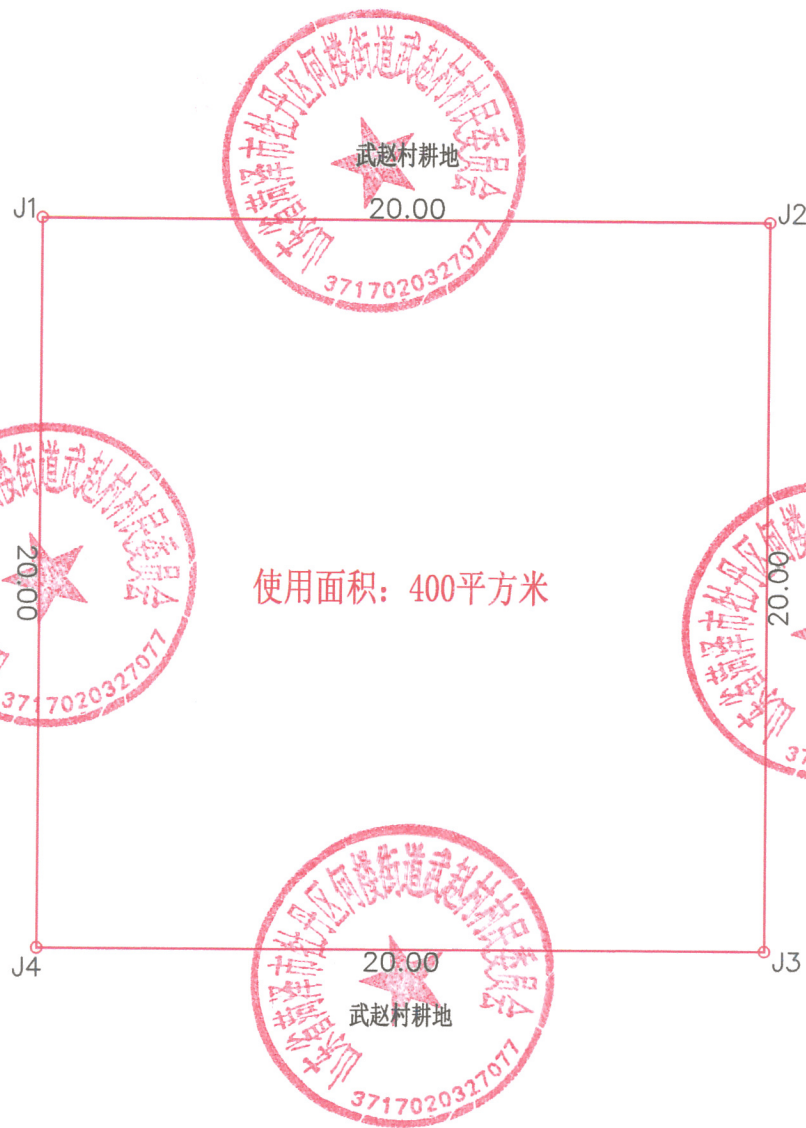


界址点坐标表

点 号	X	Y	边 长
J1	3890893.189	38626820.460	20.00
J2	3890893.189	38626840.460	
J3	3890873.189	38626840.460	
J4	3890873.189	38626820.460	
J1	3890893.189	38626820.460	
S=400 平方米			
备注：此面积为椭圆算法计算所得			




菏泽市X202533301 (M) 号地块勘测定界图地块七

不动产单元编码:371702010038GB00002W00000000

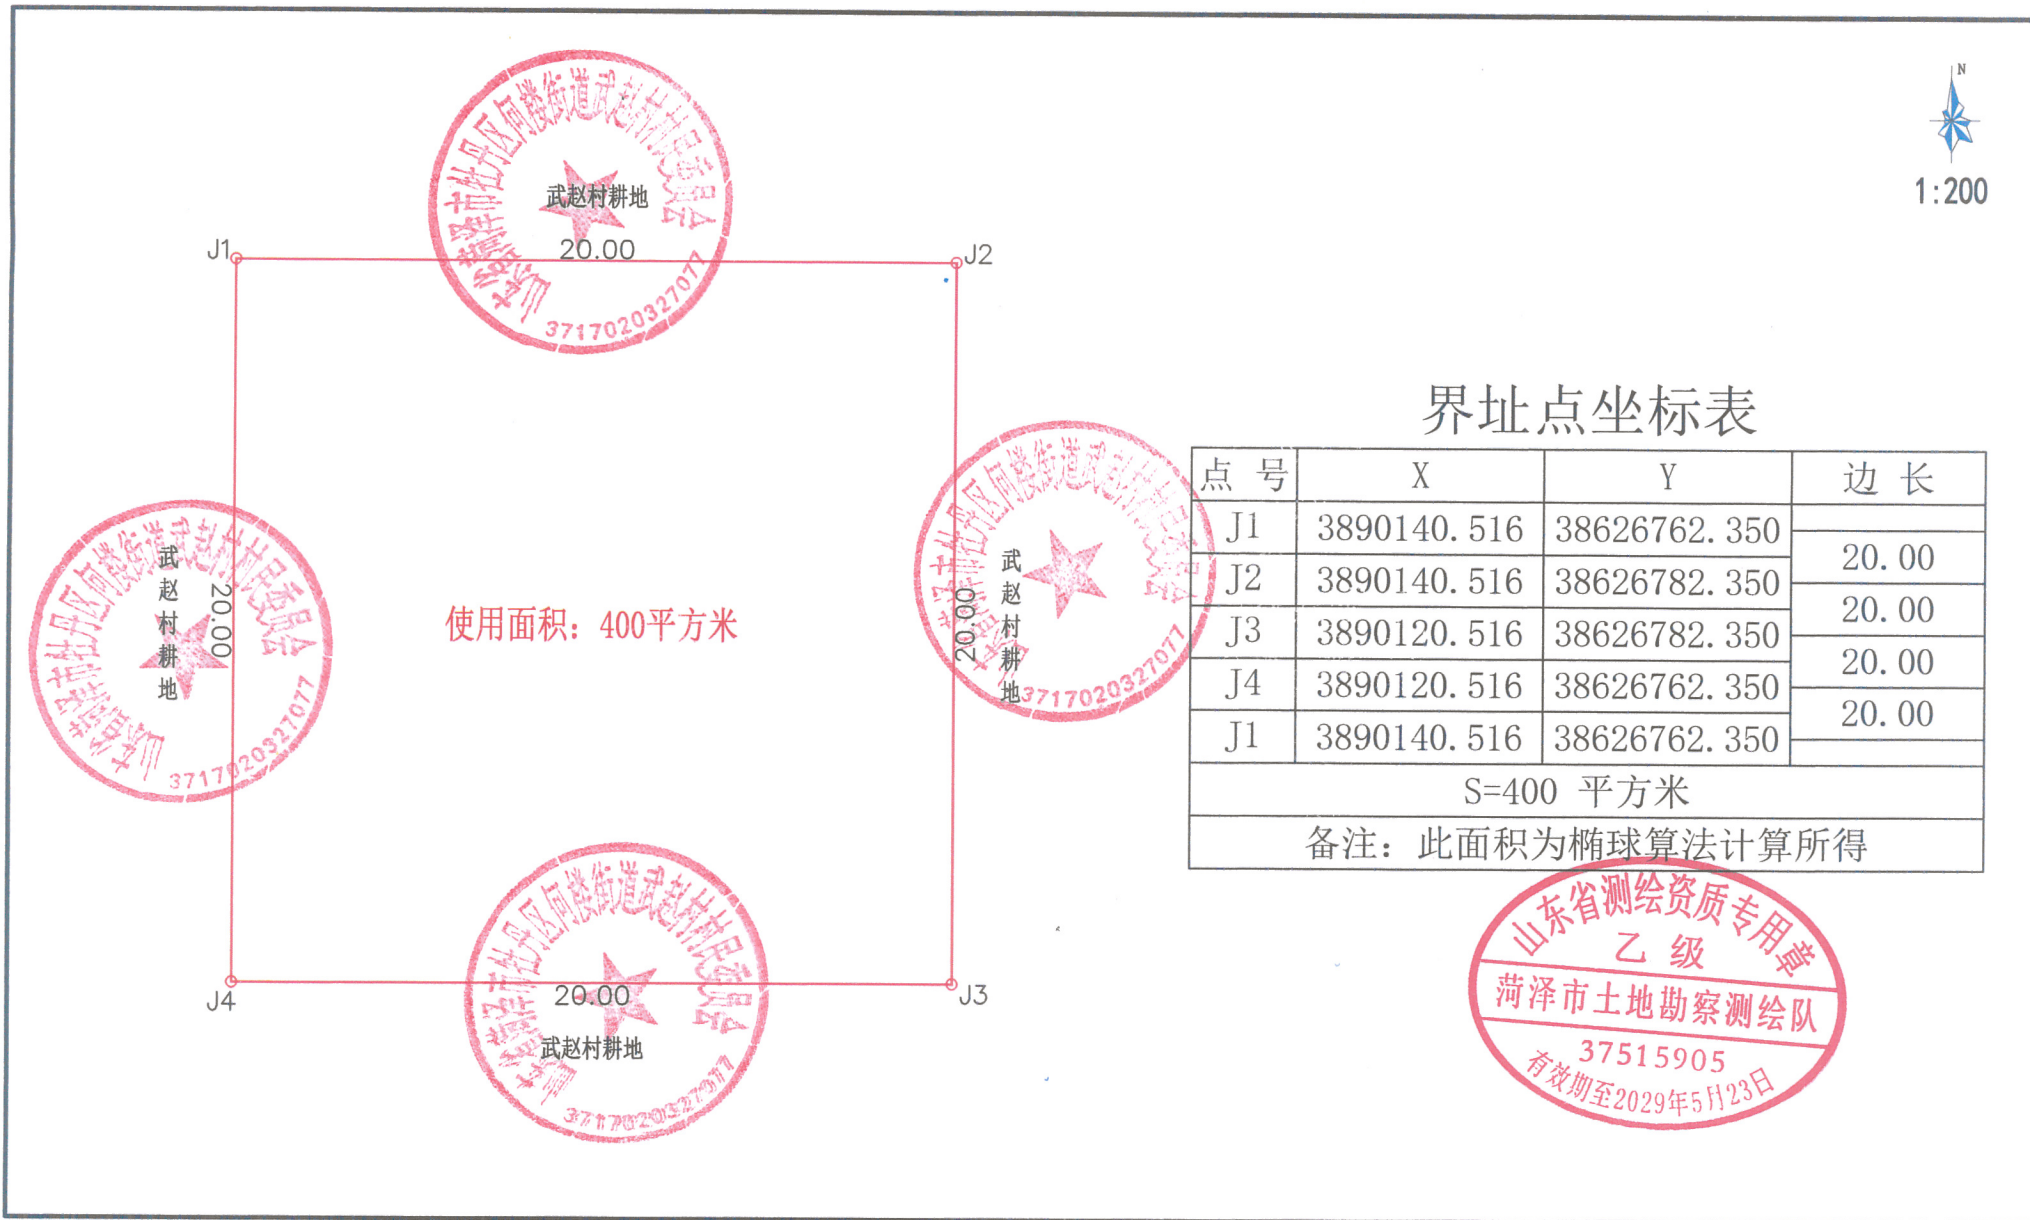


菏泽市X202533301 (M) 号地块勘测定界图地块八

不动产单元编码:371702010040GB00009W00000000

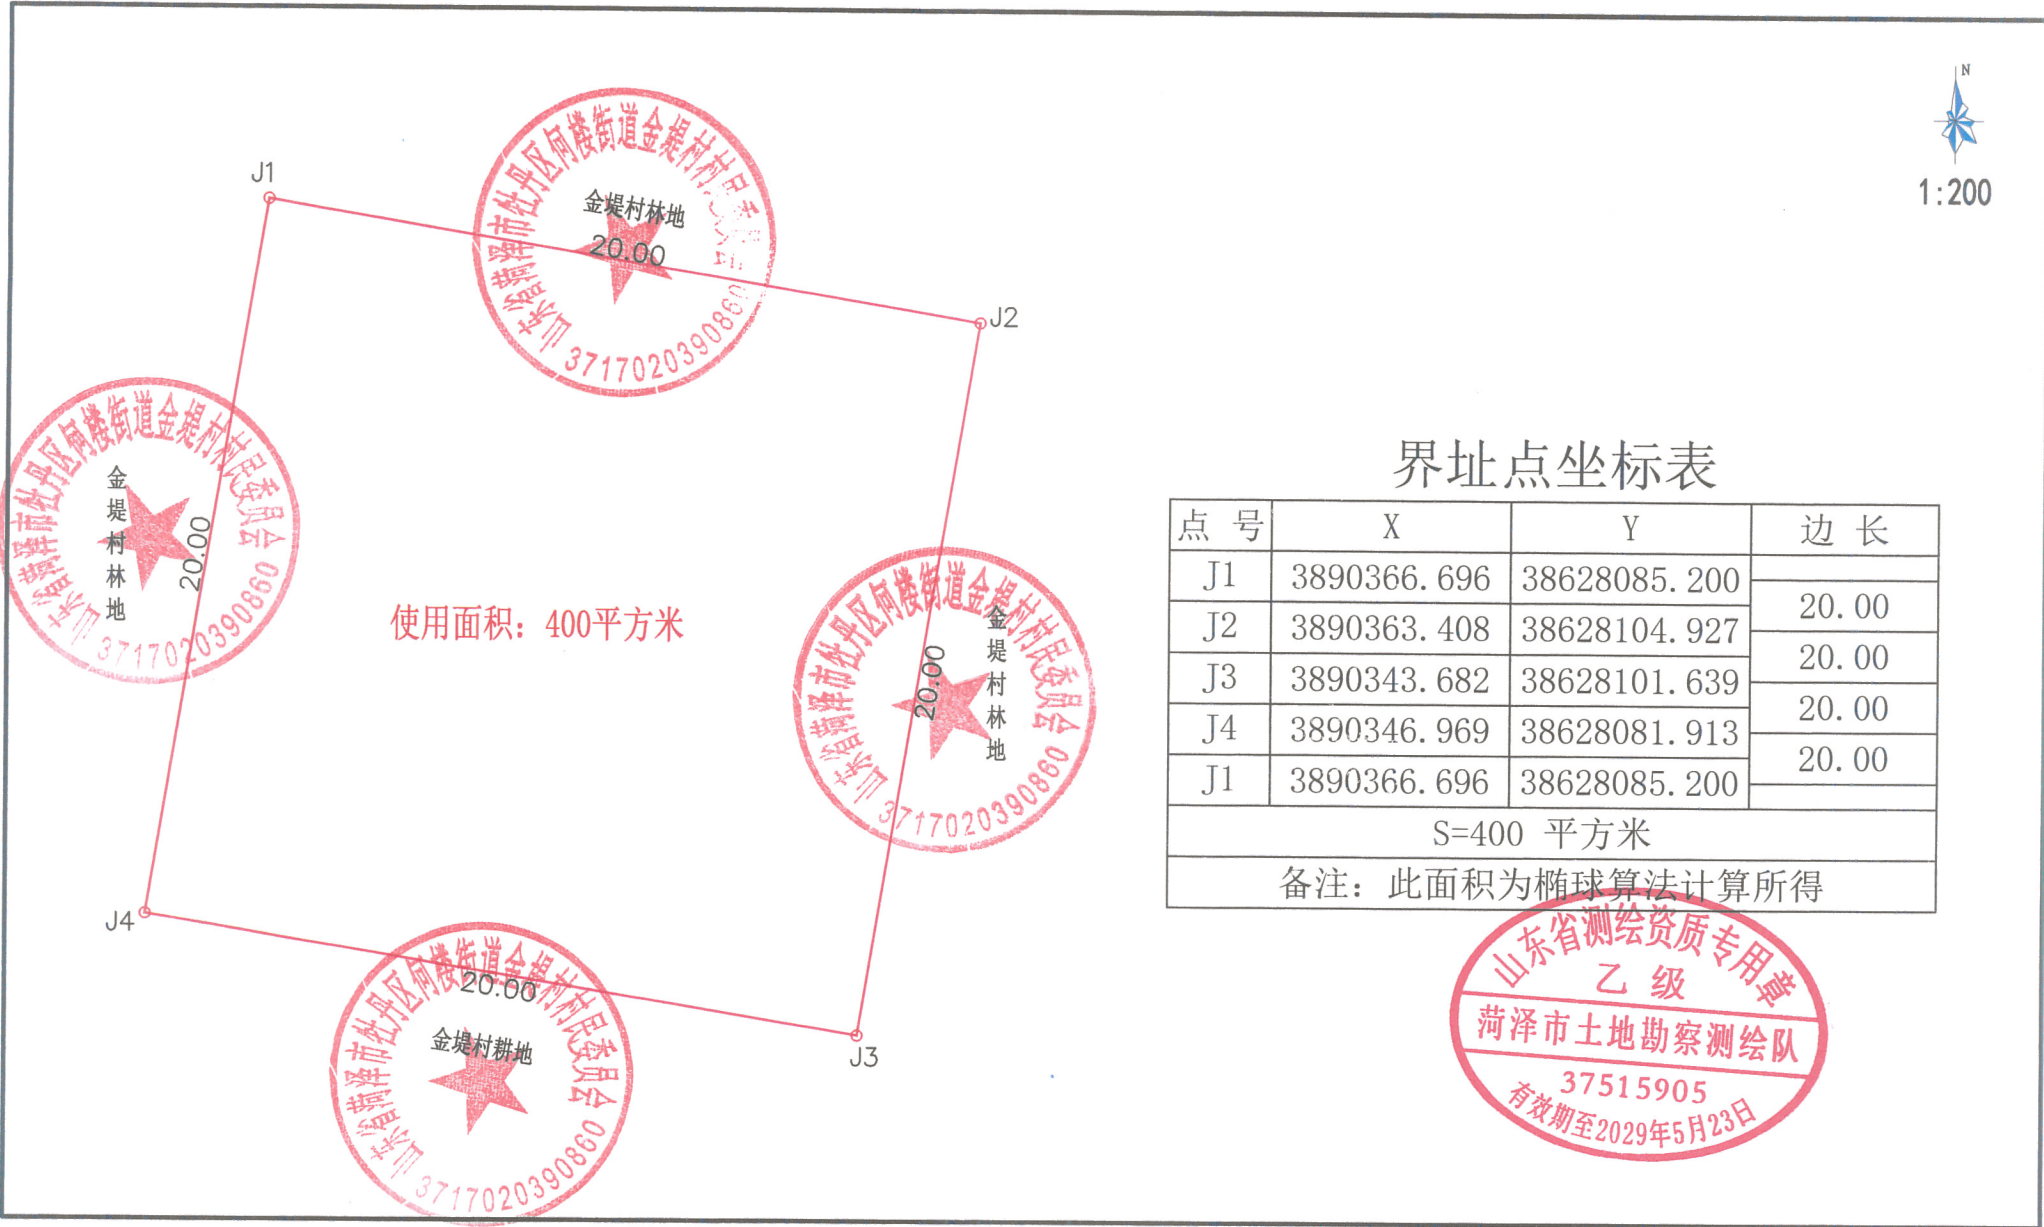


菏泽市X202533301 (M) 号地块勘测定界图地块九

不动产单元编码:371702010044GB00003W00000000

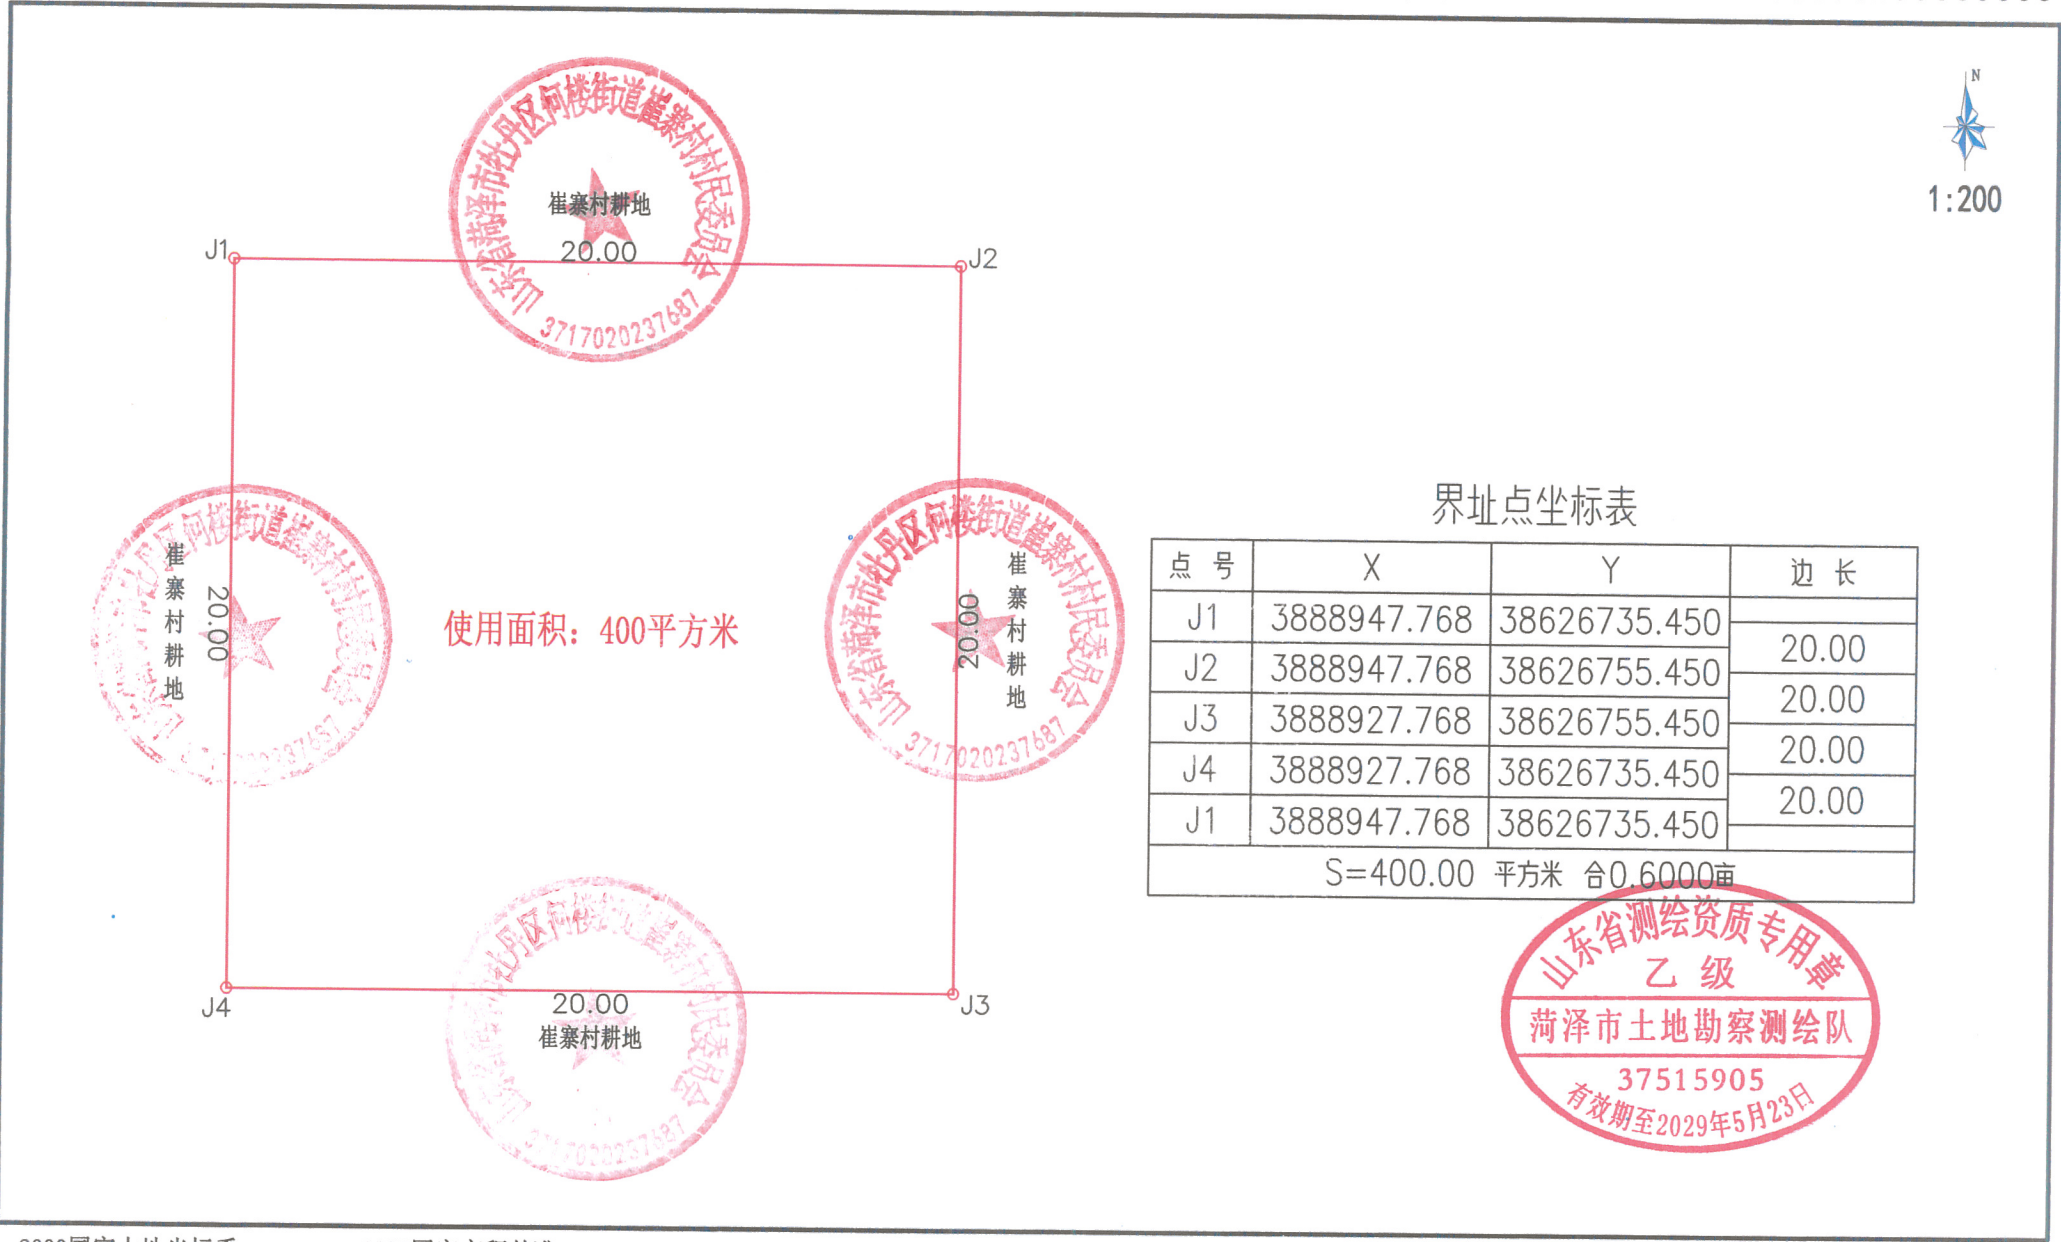

菏泽市X202533301 (M) 号地块勘测定界图地块十

不动产单元编码:371702010035GB00001W00000000

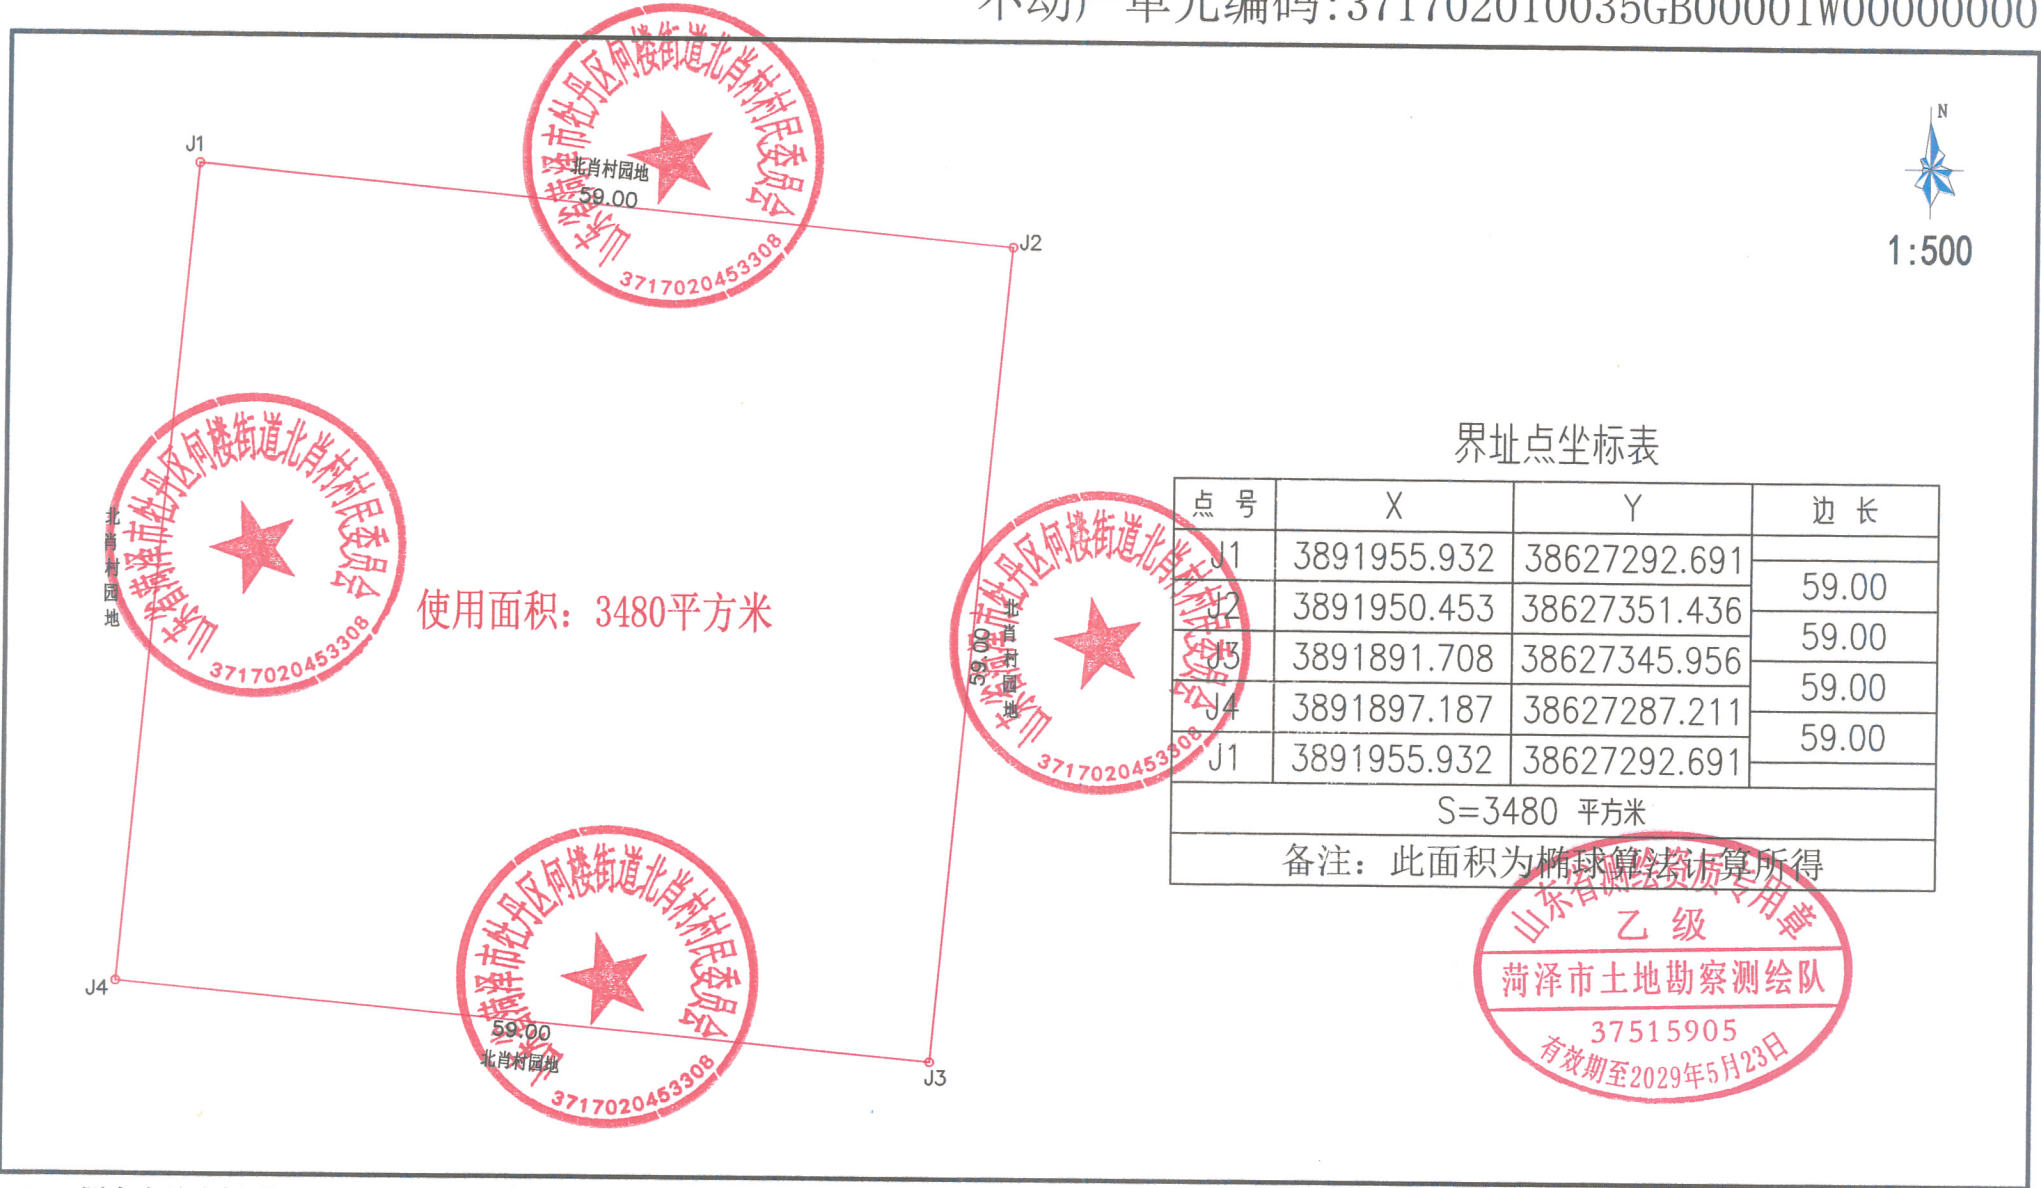

2000国家大地坐标系

1985国家高程基准

菏泽市土地勘察测绘队

202 年 月 日数字化制图

测量: 邢力柱

绘图: 孙义正

审核: 黄建